


PLAT OF SURVEY 720 WEST THIRD STREET BLOOMINGTON, INDIANA

RECORDED
A.M. — P.M. 2:21
SEP 04 1987
Walter W. Fink
DEPUTY CO. SURVEYOR

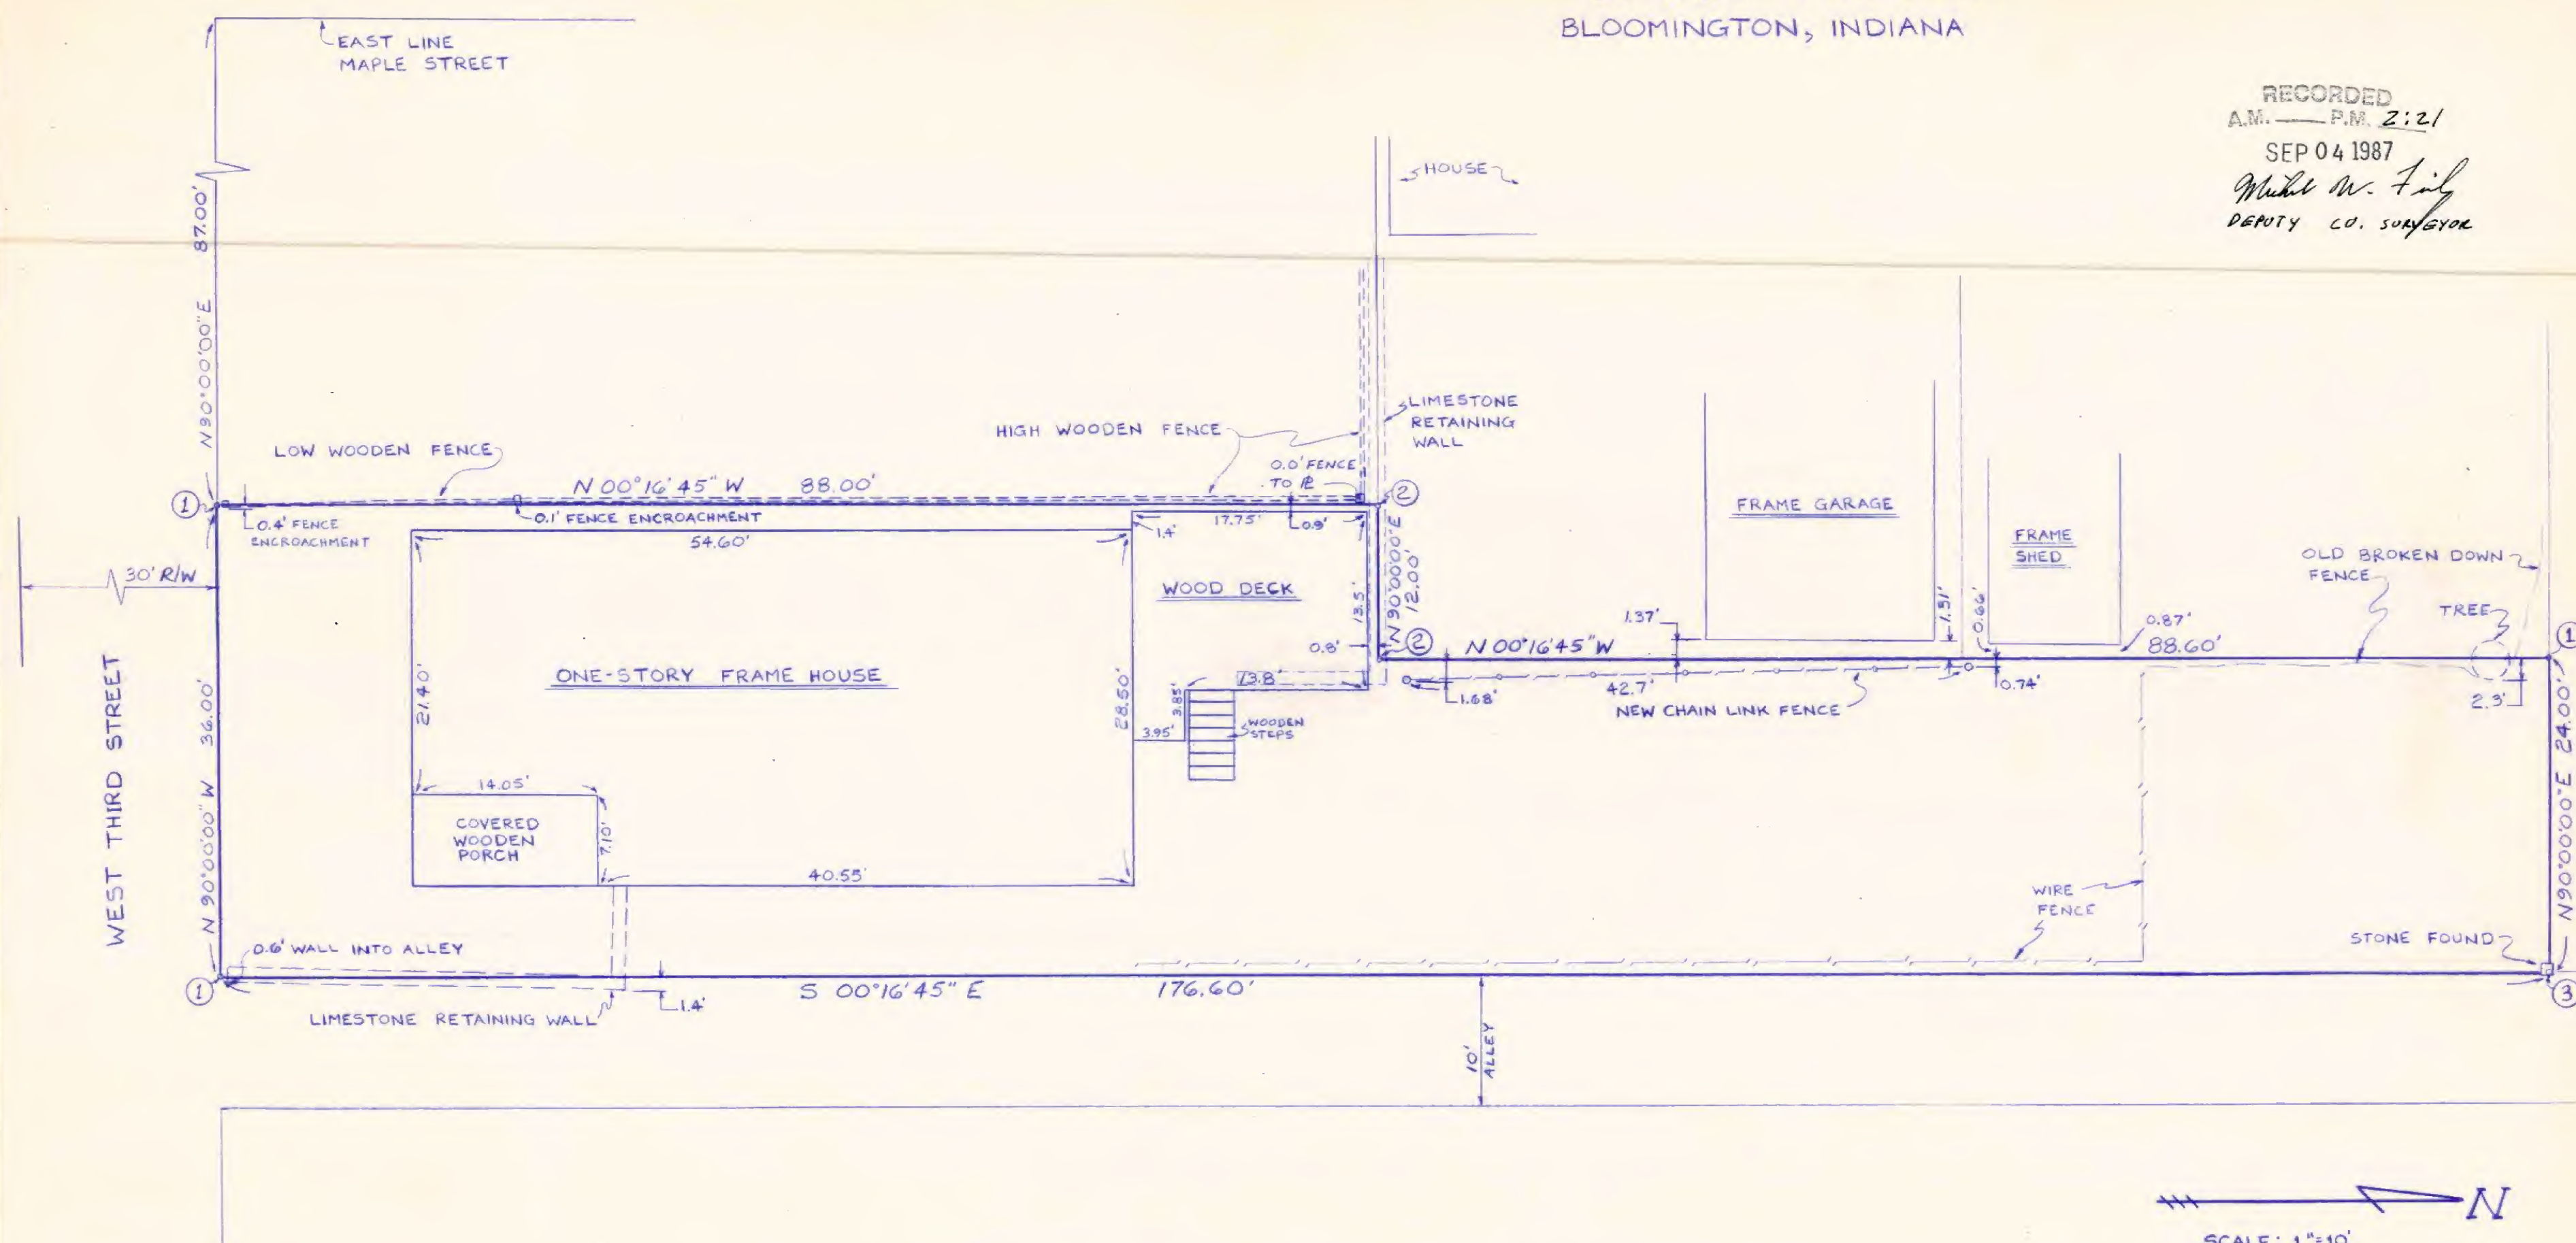


LEGAL DESCRIPTION (Deed Book 246, Page 532)

A part of Out Lot (West) Number 2 in the City of Bloomington, Indiana, and described as follows, to wit: Beginning at a point on the North line of Third Street, 87 feet East of the East line of Maple Street in said City; running thence North 88 feet; thence East 12 feet; thence North 88.6 feet; thence East 24 feet; thence South 176.6 feet, more or less, to the North line of Third Street; thence West on the North line of Third Street, 36 feet, more or less, to the place of beginning.

CERTIFICATION

I, Kevin B. Potter, Indiana L.S. #S0487, hereby certify that this plat represents a recent survey in accordance with Indiana Society of Professional Land Surveyors minimum standards and in witness whereof I hereunto attach my hand and seal this 2nd day of September, 1987.

Kevin B. Potter
Kevin B. Potter, Ind. L.S. #S0487
Rural Route #1 Box 194
Solsberry, Indiana 47459

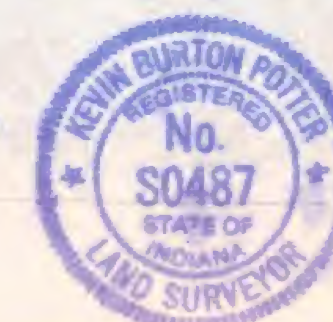

SCALE: 1"=10'

- ① REBAR SET THIS SURVEY
- ② P.K. NAIL SET THIS SURVEY
IN TOP OF RETAINING WALL
- ③ P.K. NAIL SET THIS SURVEY
IN TOP OF STONE